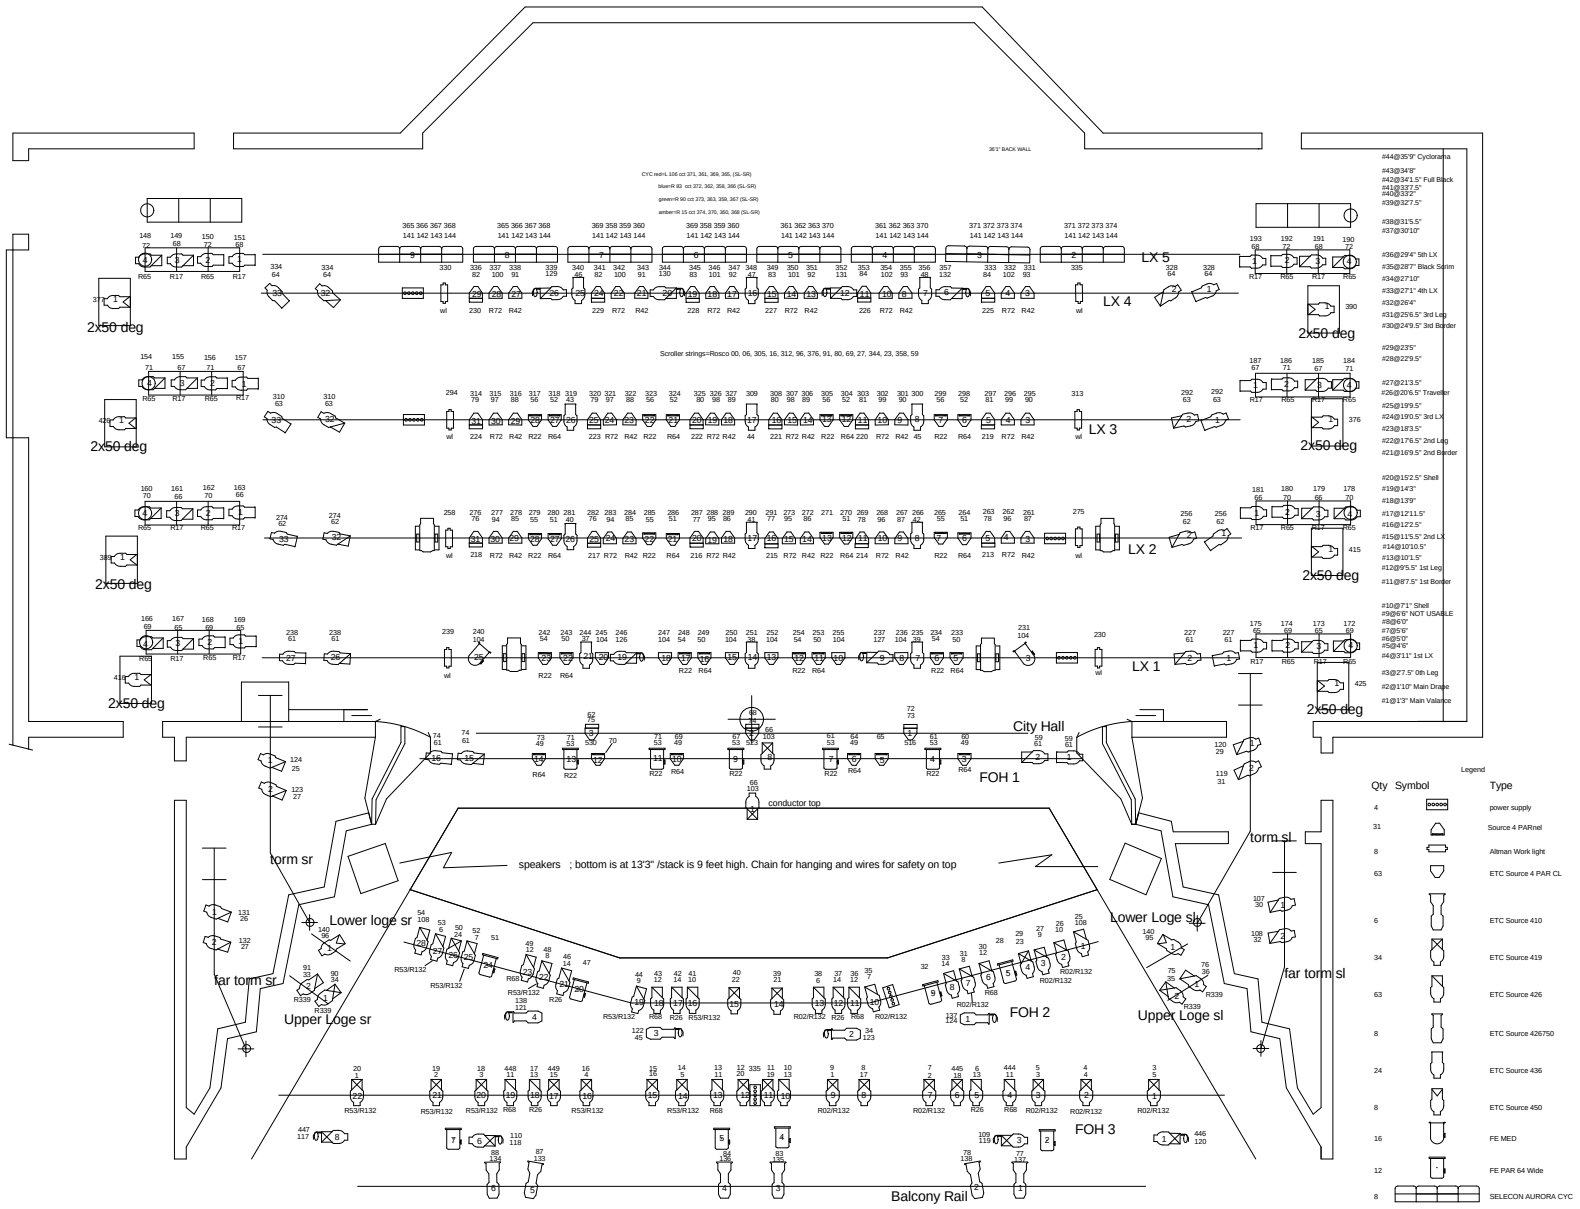
36'1" BACK WALL
CYC red=L 106 cct 371, 361, 369, 365, (SL-SR)
blue=R 83 cct 372, 362, 358, 366 (SL-SR)
green=R 90 cct 373, 363, 359, 367 (SL-SR)
amber=R 15 cct 374, 370, 360, 368 (SL-SR)
Scroller strings=Rosco 00, 06, 305, 16, 312, 96, 376, 91, 80, 69, 27, 344, 23, 358, 59
11'-11" WIDE X 16' HIGH
LOADING DOOR
2x50 deg
LX 5
LX 4
LX 3
LX 2
LX 1
#44@35'9" Cyclorama
#43@34'8"
#42@34'1.5" Full Black
#41@33'1.5"
#40@33'2"
#39@32'7.5"
#38@31'5.5"
#37@30'10"
#36@29'4" 5th LX
#35@28'7" Black Scrim
#34@27'10"
#33@27'1" 4th LX
#32@26'4"
#31@25'6.5" 3rd Leg
#30@24'9.5" 3rd Border
#29@23'5"
#28@22'9.5"
#27@21'3.5"
#26@20'6.5" Traveller
#25@19'9.5"
#24@19'0.5" 3rd LX
#23@18'3.5"
#22@17'6.5" 2nd Leg
#21@16'9.5" 2nd Border
#20@15'2.5" Shell
#19@14'3"
#18@13'9"
#17@12'11.5"
#16@12'2.5"
#15@11'5.5" 2nd LX
#14@10'10.5"
#13@10'1.5"
#12@9'5.5" 1st Leg
#11@8'7.5" 1st Border
#10@7'1" Shell
#9@6'6" NOT USABLE
#8@6'0"
#7@5'6"
#6@5'0"
#5@4'6"
#4@3'11" 1st LX
#3@2'7.5" 0th Leg
#2@1'10" Main Drape
#1@1'3" Main Valance
City Hall
FOH 1
FOH 2
FOH 3
conductor top
speakers ; bottom is at 13'3" /stack is 9 feet high. Chain for hanging and wires for safety on top
torm sr
torm sl
Lower loge sr
Lower Loge sl
far torm sr
far torm sl
Upper Loge sr
Upper Loge sl
Balcony Rail
Legend
Qty Symbol Type
4 power supply
31 Source 4 PARnel
8 Altman Work light
63 ETC Source 4 PAR CL
6 ETC Source 410
34 ETC Source 419
63 ETC Source 426
8 ETC Source 426750
24 ETC Source 436
8 ETC Source 450
16 FE MED
12 FE PAR 64 Wide
8 SELECON AURORA CYC